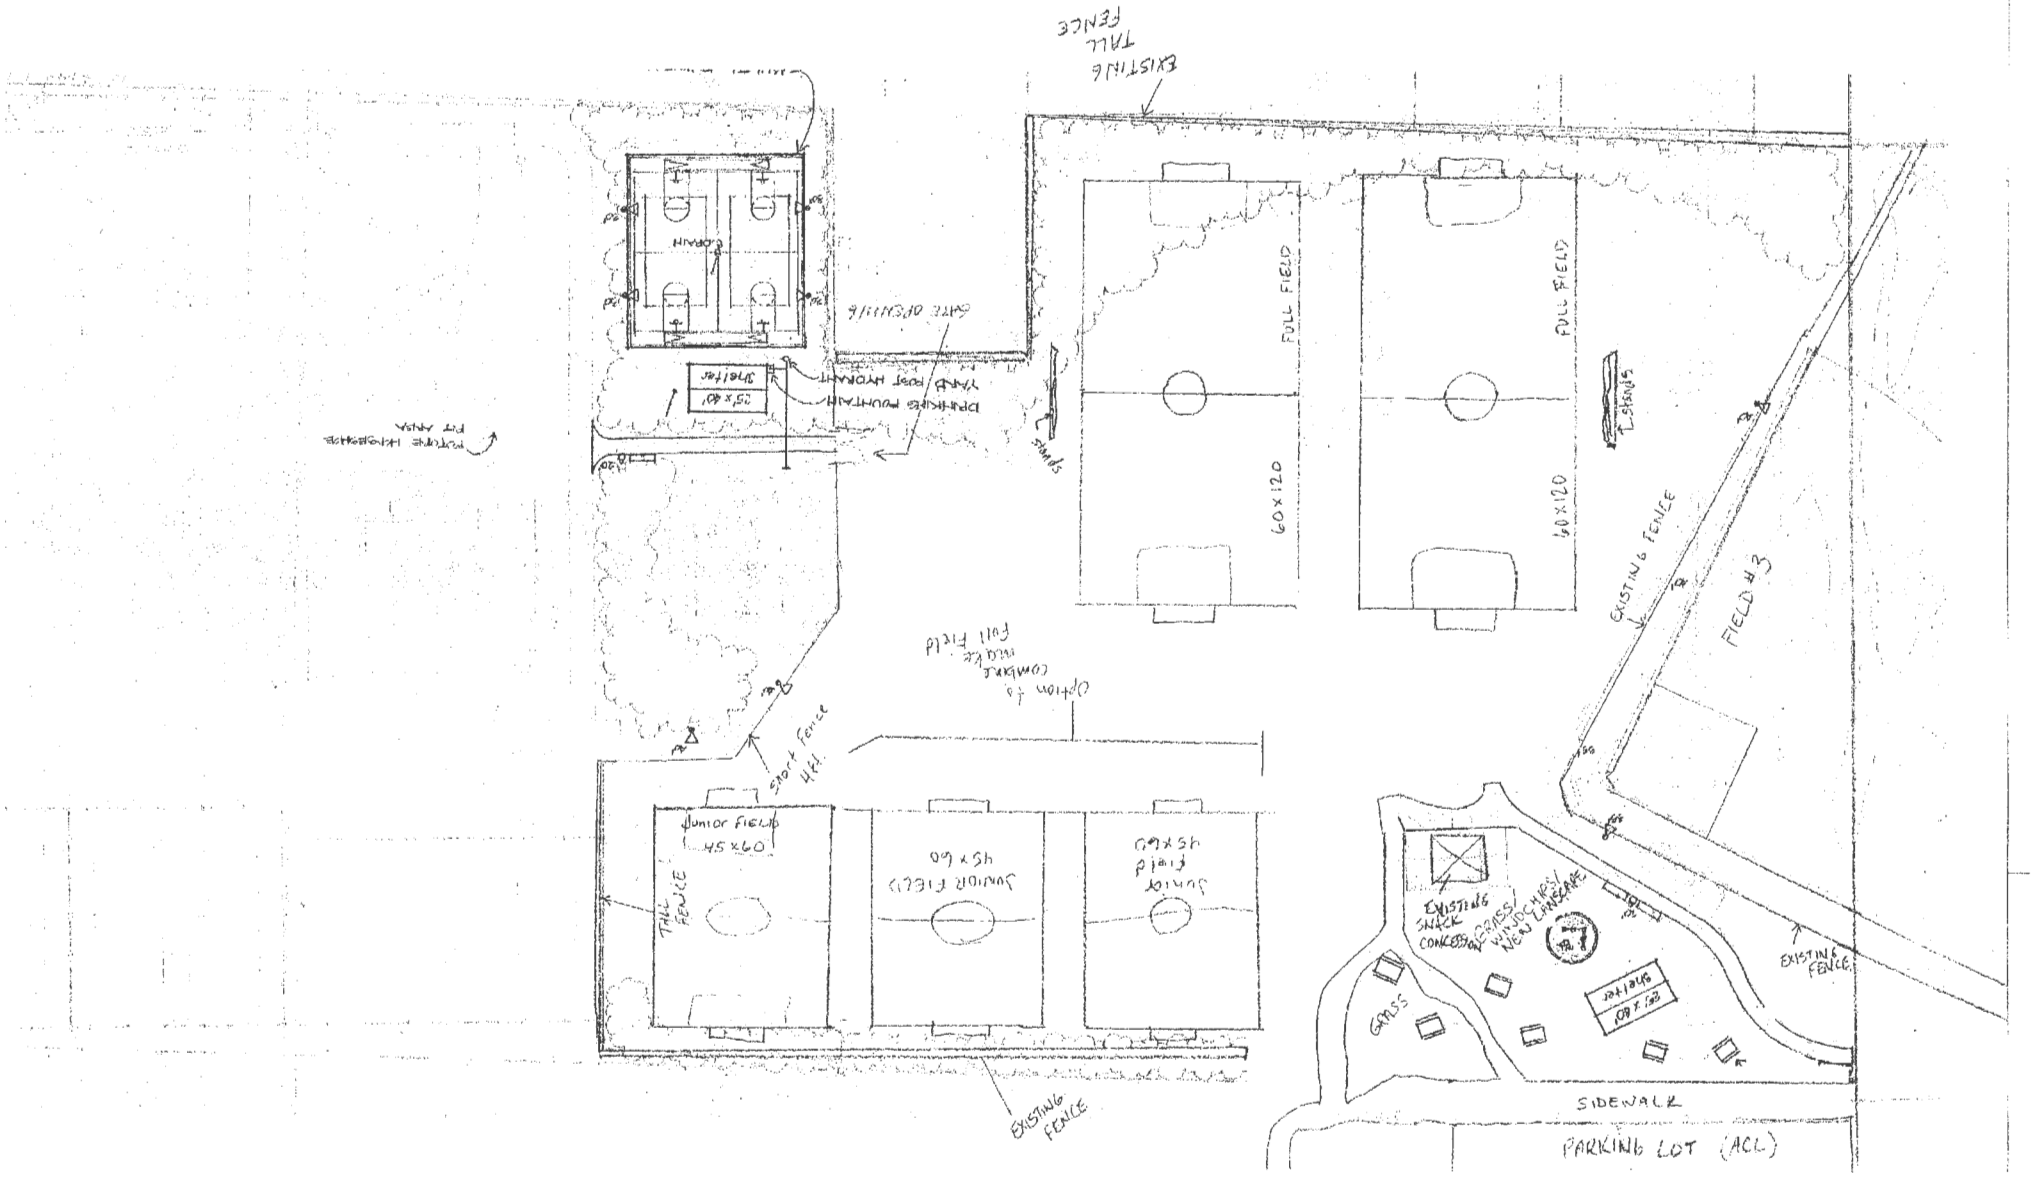
EXISTING TALL FENCE
GATE OPENING
DRINKING FOUNTAIN
YARD POST HYDRANT
25'x40' shelter
FULL FIELD
60x120
FULL FIELD
60x120
EXISTING FENCE
FIELD #3
Option to combine make full field
Short fence 4ft.
Junior FIELD 45x60
TALL FENCE
Junior FIELD 45x60
Junior field 45x60
EXISTING FENCE
EXISTING SNACK CONCESSION
GRASS/WINDCHIPS/NEW LANDSCAPE
GRASS
25'x40' shelter
EXISTING FENCE
SIDEWALK
PARKING LOT (ACL)